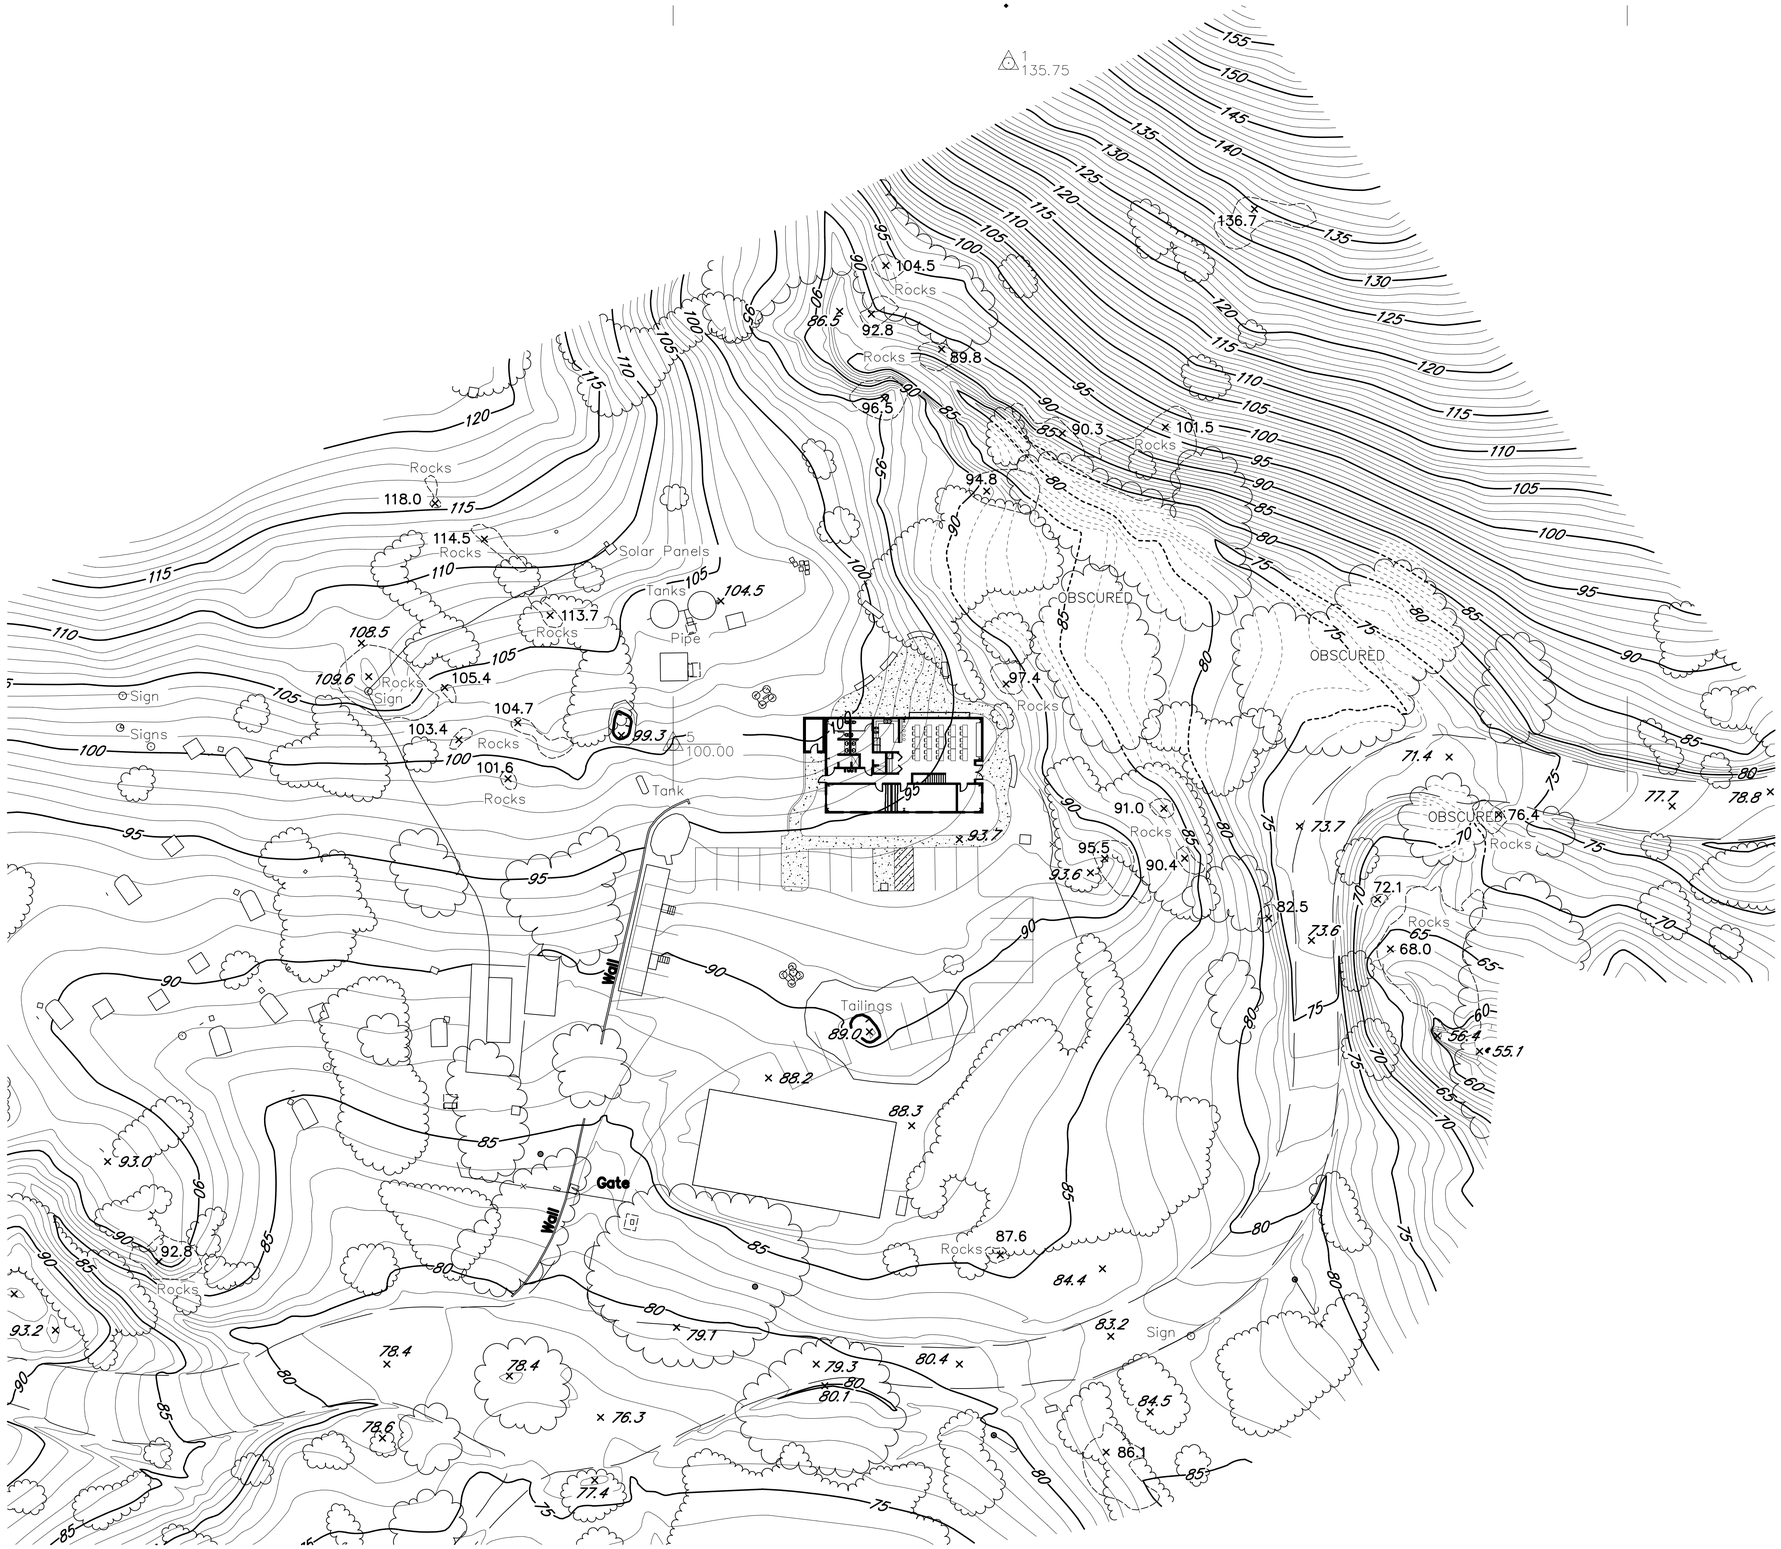

Site Plan
1" = 30'-0"

SILLMAN WRIGHT ARCHITECTS
7515 METROPOLITAN DR, SUITE 400
SAN DIEGO, CA 92108
TEL 619.294.7515 FAX 619.294.7592

SKY OAKS FIELD STATION
SDSU FOUNDATION
San Diego, CA

Drawn By: Checked By:

No.	Date	Issue Description

Stamp:

REGISTERED ARCHITECT
LARRY R. SILLMAN
No. C-7585
2-09
STATE OF CALIFORNIA

Date: 01-06-09

Project No.: 08015

Sheet Titles: Site Plan

Sheet No.: A-100